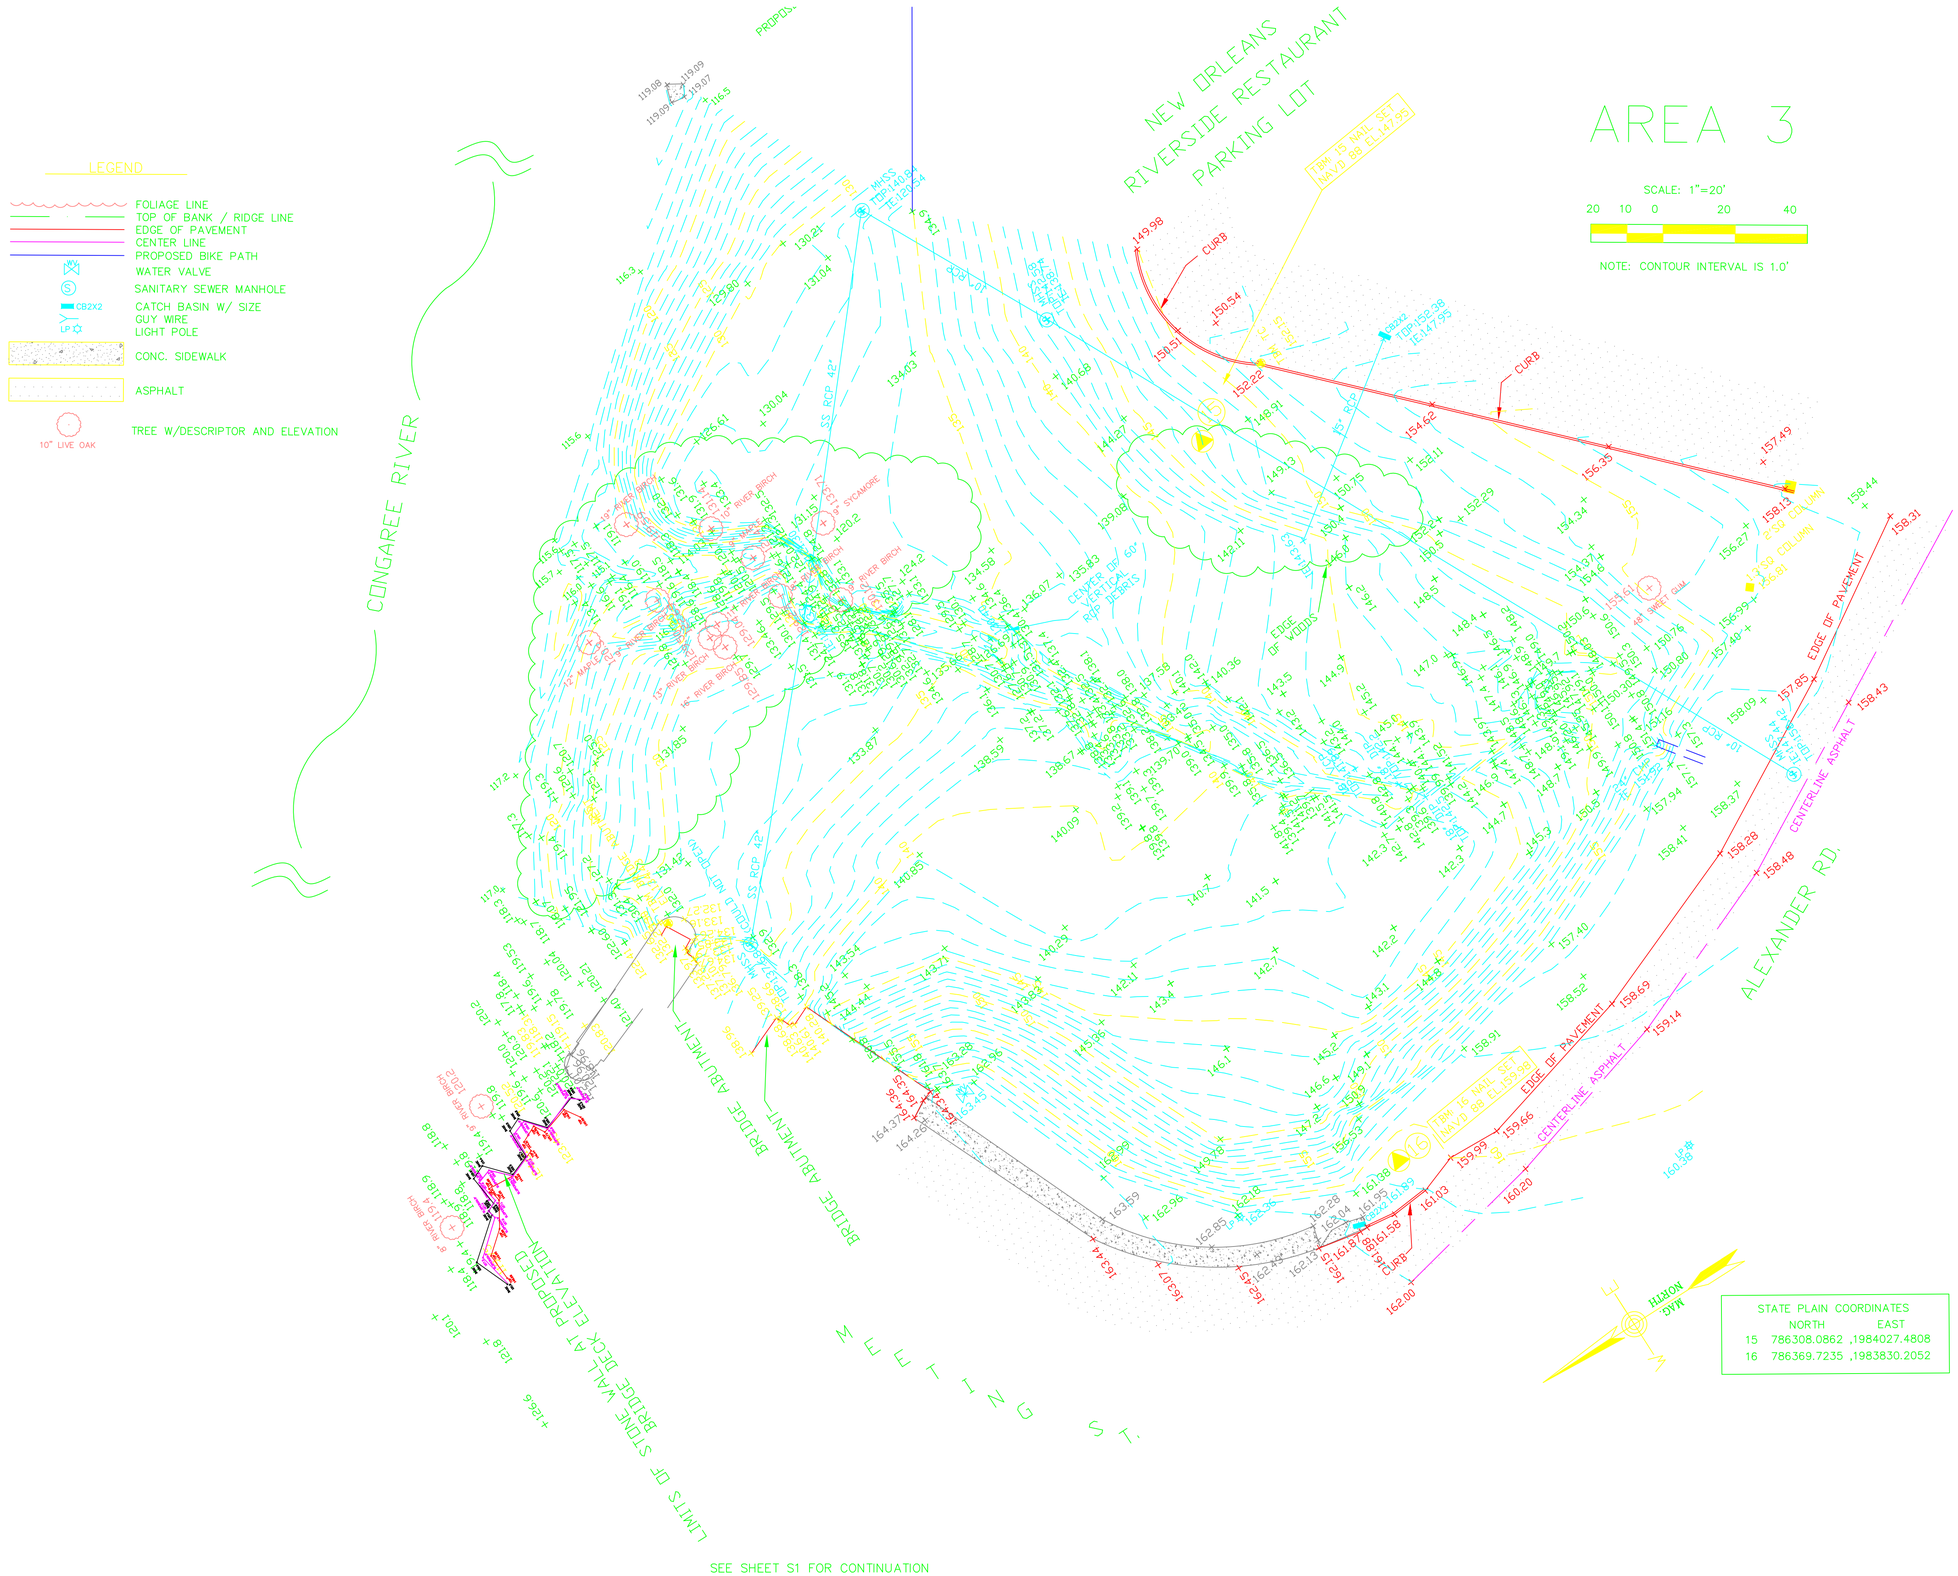

SEE SHEET S1 FOR CONTINUATION

Survey

West Columbia Riverwalk

Columbia, South Carolina

DAVIS & FLOYD
ENGINEERS ARCHITECTS
PLANNERS SCIENTISTS
GREENWOOD · CHARLESTON · COLUMBIA
SOUTH CAROLINA

DATE	05-01-01
PROJ. NO.	30680.00
DRAWN	CWH
CHECKED	
PRINTED	04-25-01
REVISIONS	

SHEET SV2 OF 2

ALL RIGHTS RESERVED. THIS DRAWING AND THE DESIGN SHOWN THEREON ARE THE PROPERTY OF KENNETH B. SIMMONS ASSOCIATES. THE REPRODUCTION, COPYING, OR USE OF THIS DRAWING OR THE DESIGN THEREON, OR ANY PART THEREOF, WITHOUT THE WRITTEN CONSENT OF KENNETH B. SIMMONS ASSOCIATES IS PROHIBITED AND ANY INFRINGEMENT WILL BE SUBJECT TO LEGAL ACTION.